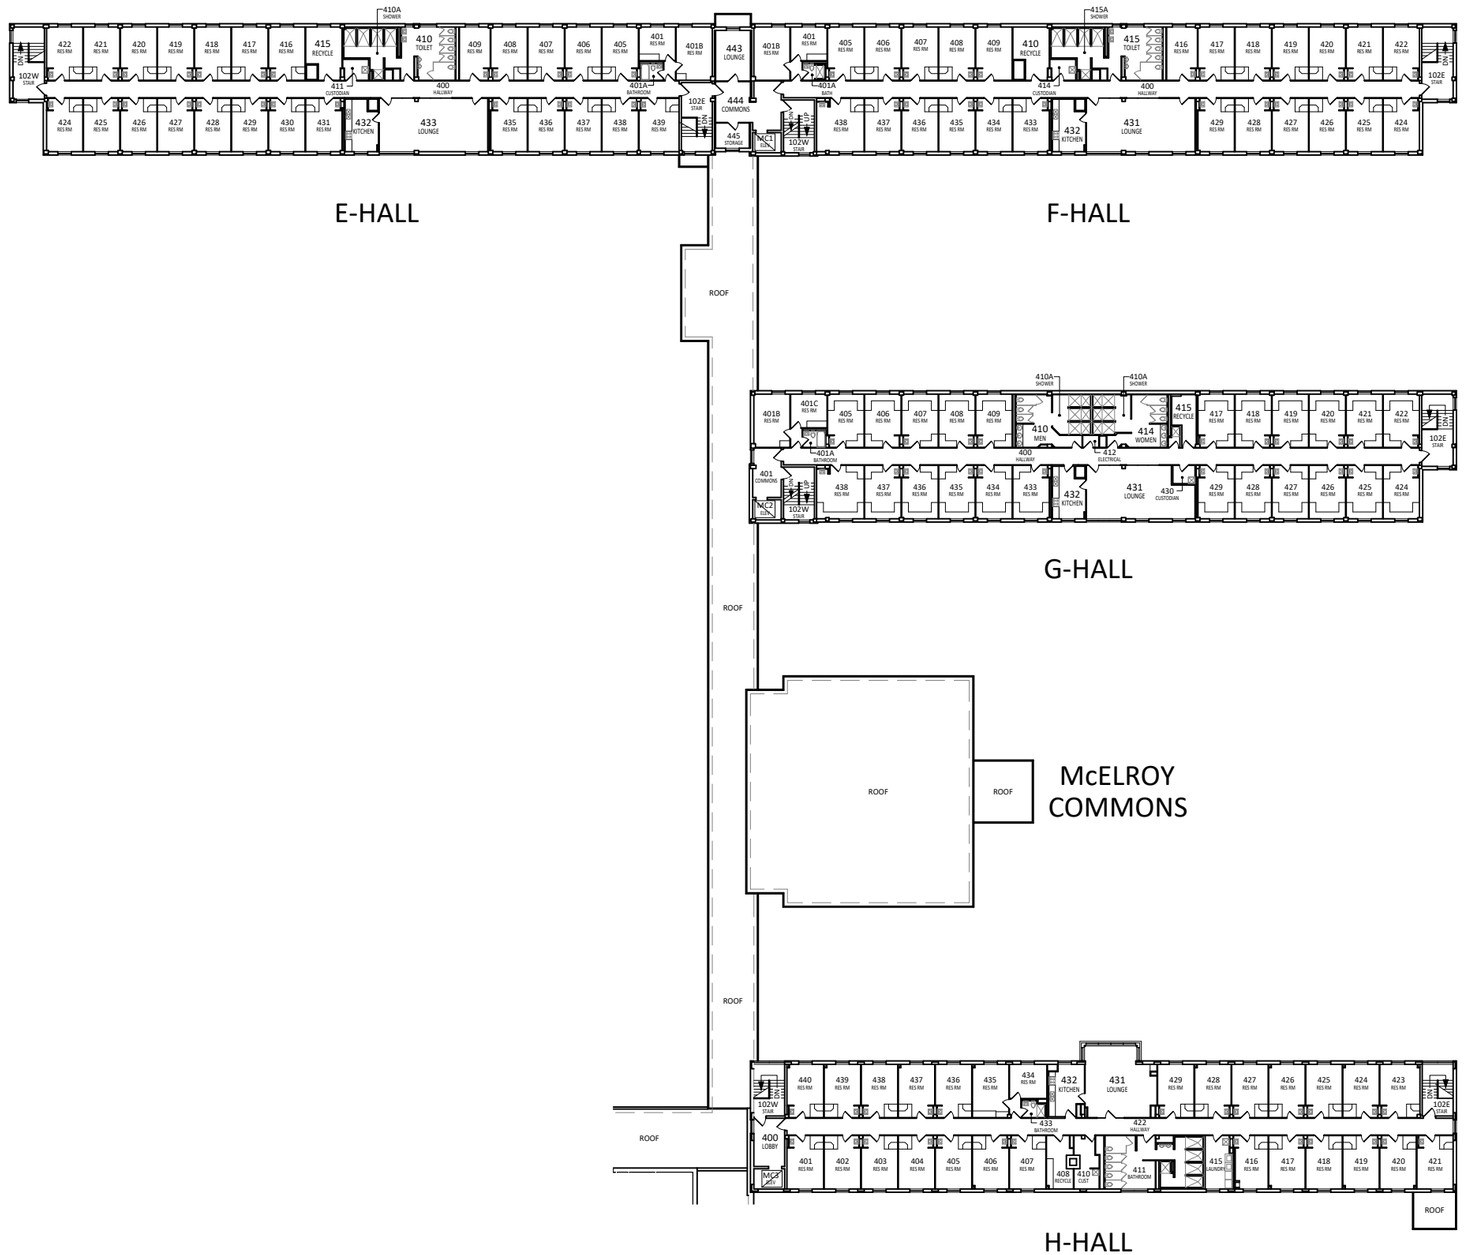


0 45' 90'

SCALE FEET

MINNESOTA STATE UNIVERSITY MANKATO

PLANNING & CONSTRUCTION

# McELROY RESIDENCE COMMUNITY

FOURTH FLOOR FLOOR PLAN

DRAWN BY: G. BORCHERT April 2021

N:\Facilities Management\Planning And Construction\MSU Bldg Dwg\CC CR MC PS\CC CR MC PS BLDG.dwg, 4/7/2021 10:24 AM