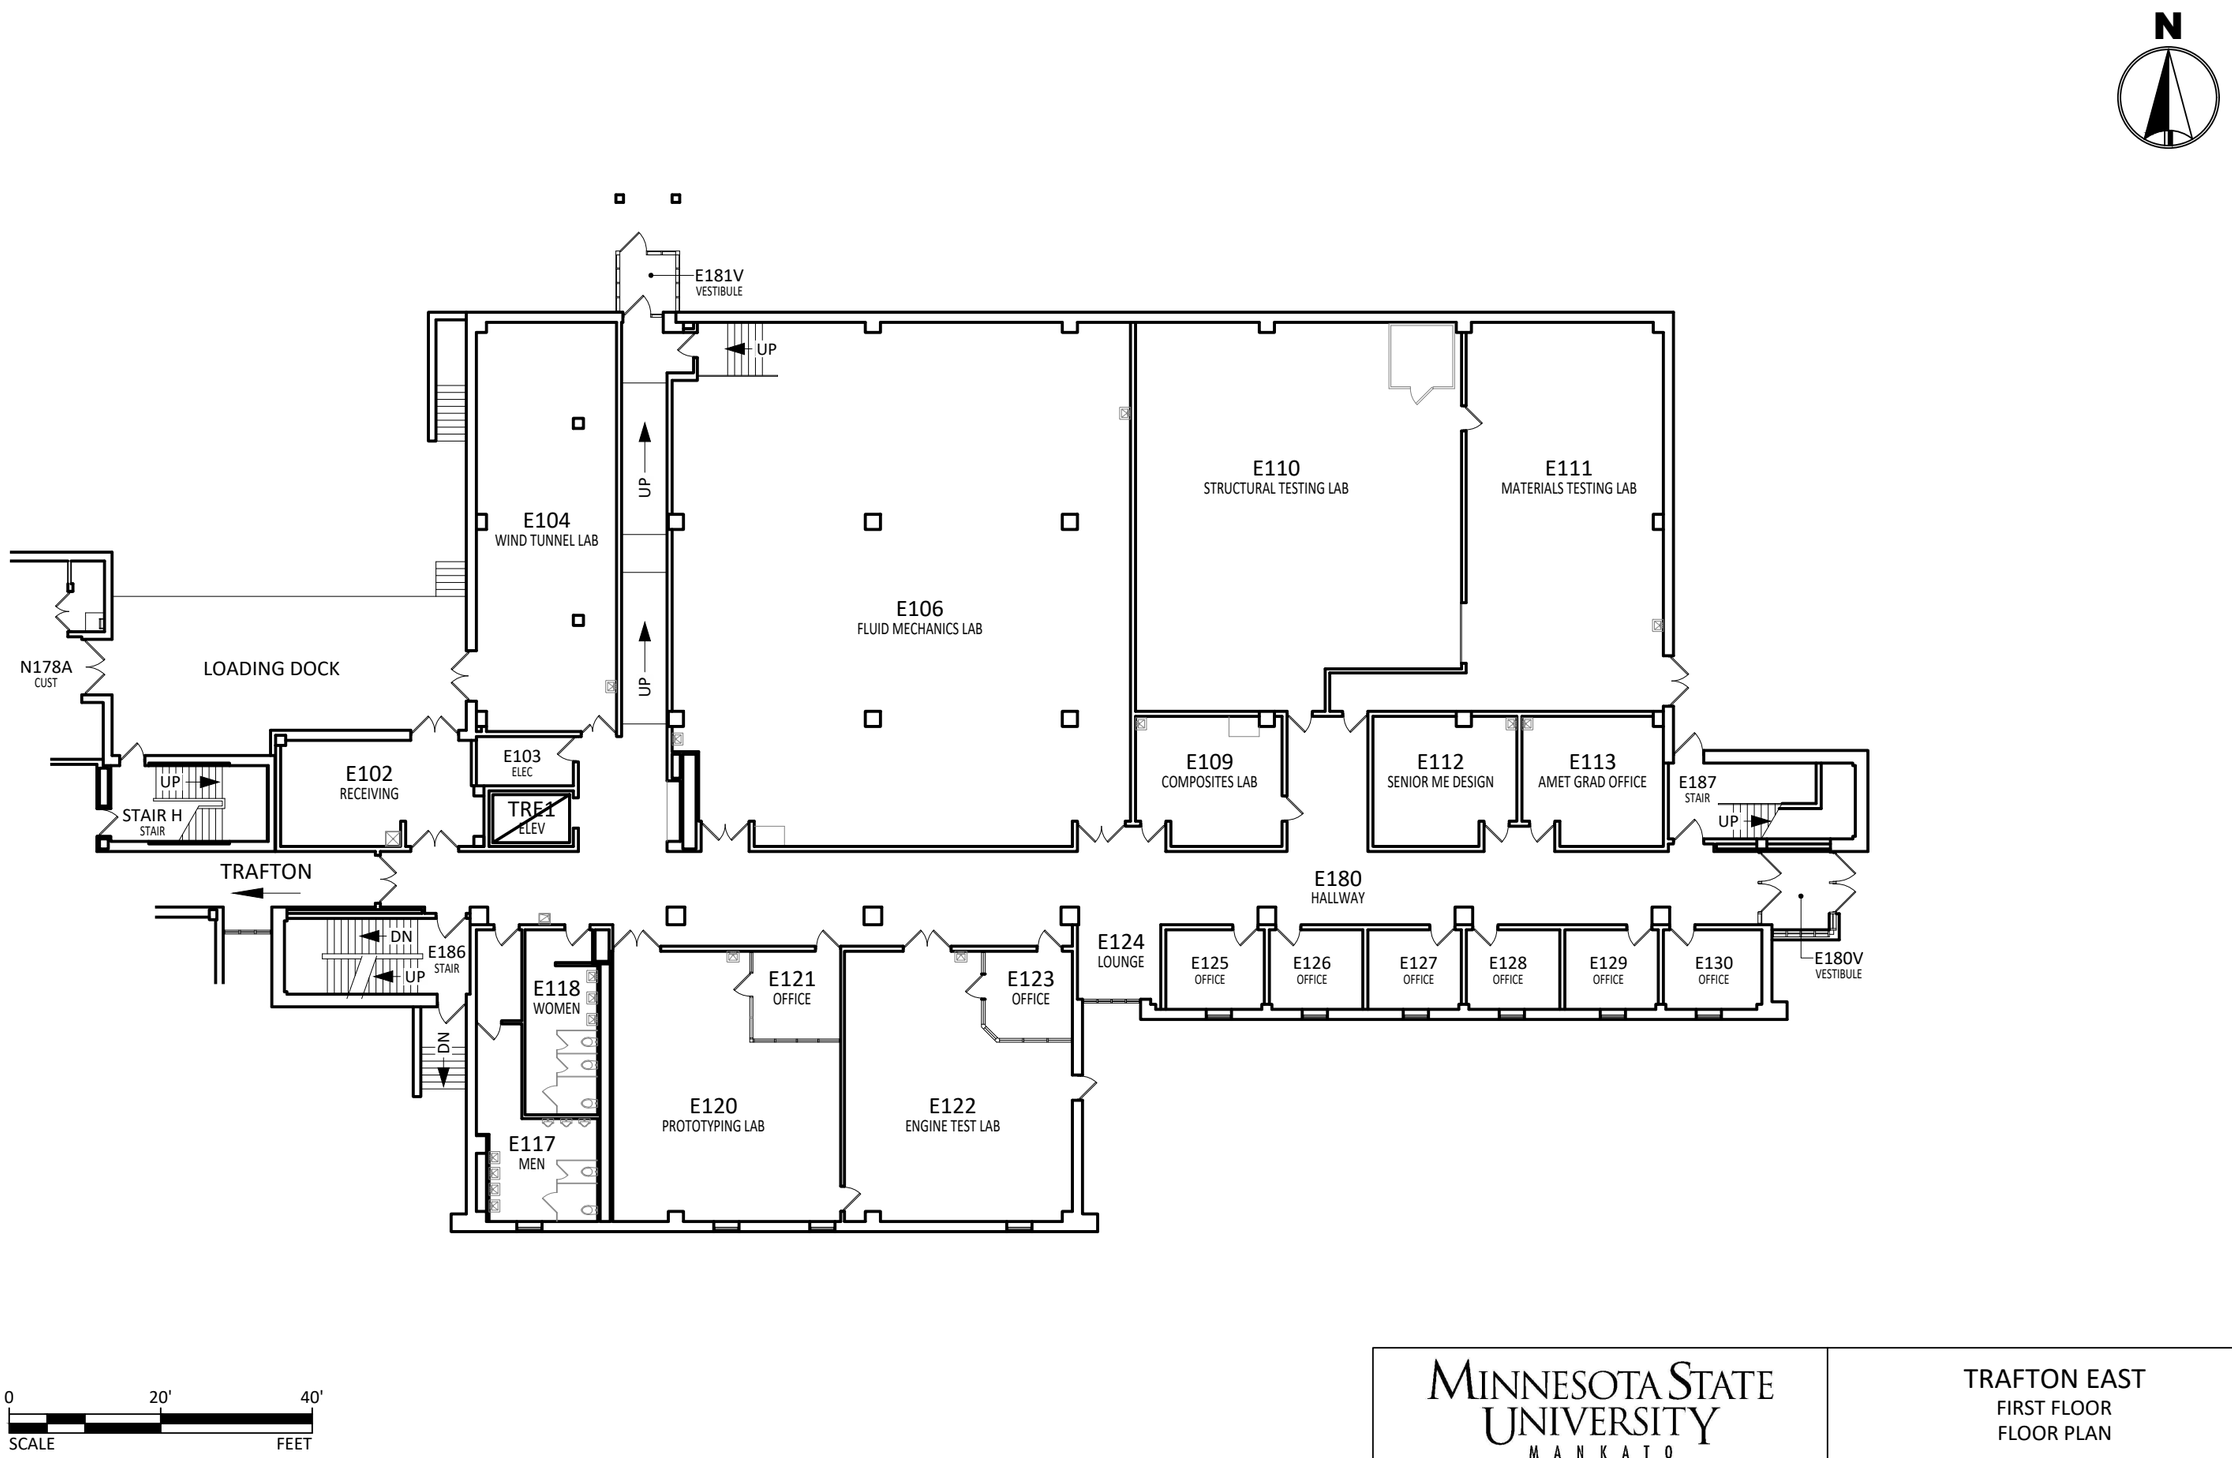

MINNESOTA STATE UNIVERSITY
MANKATO
PLANNING & CONSTRUCTION

TRAFTON EAST
FIRST FLOOR
FLOOR PLAN

DRAWN BY: G. BORCHERT April 2021

N:\Facilities Management\Planning And Construction\MSU Bldg Dwg\WH TR FH\WH TR FH BLDG.dwg, 4/7/2021 11:55 AM