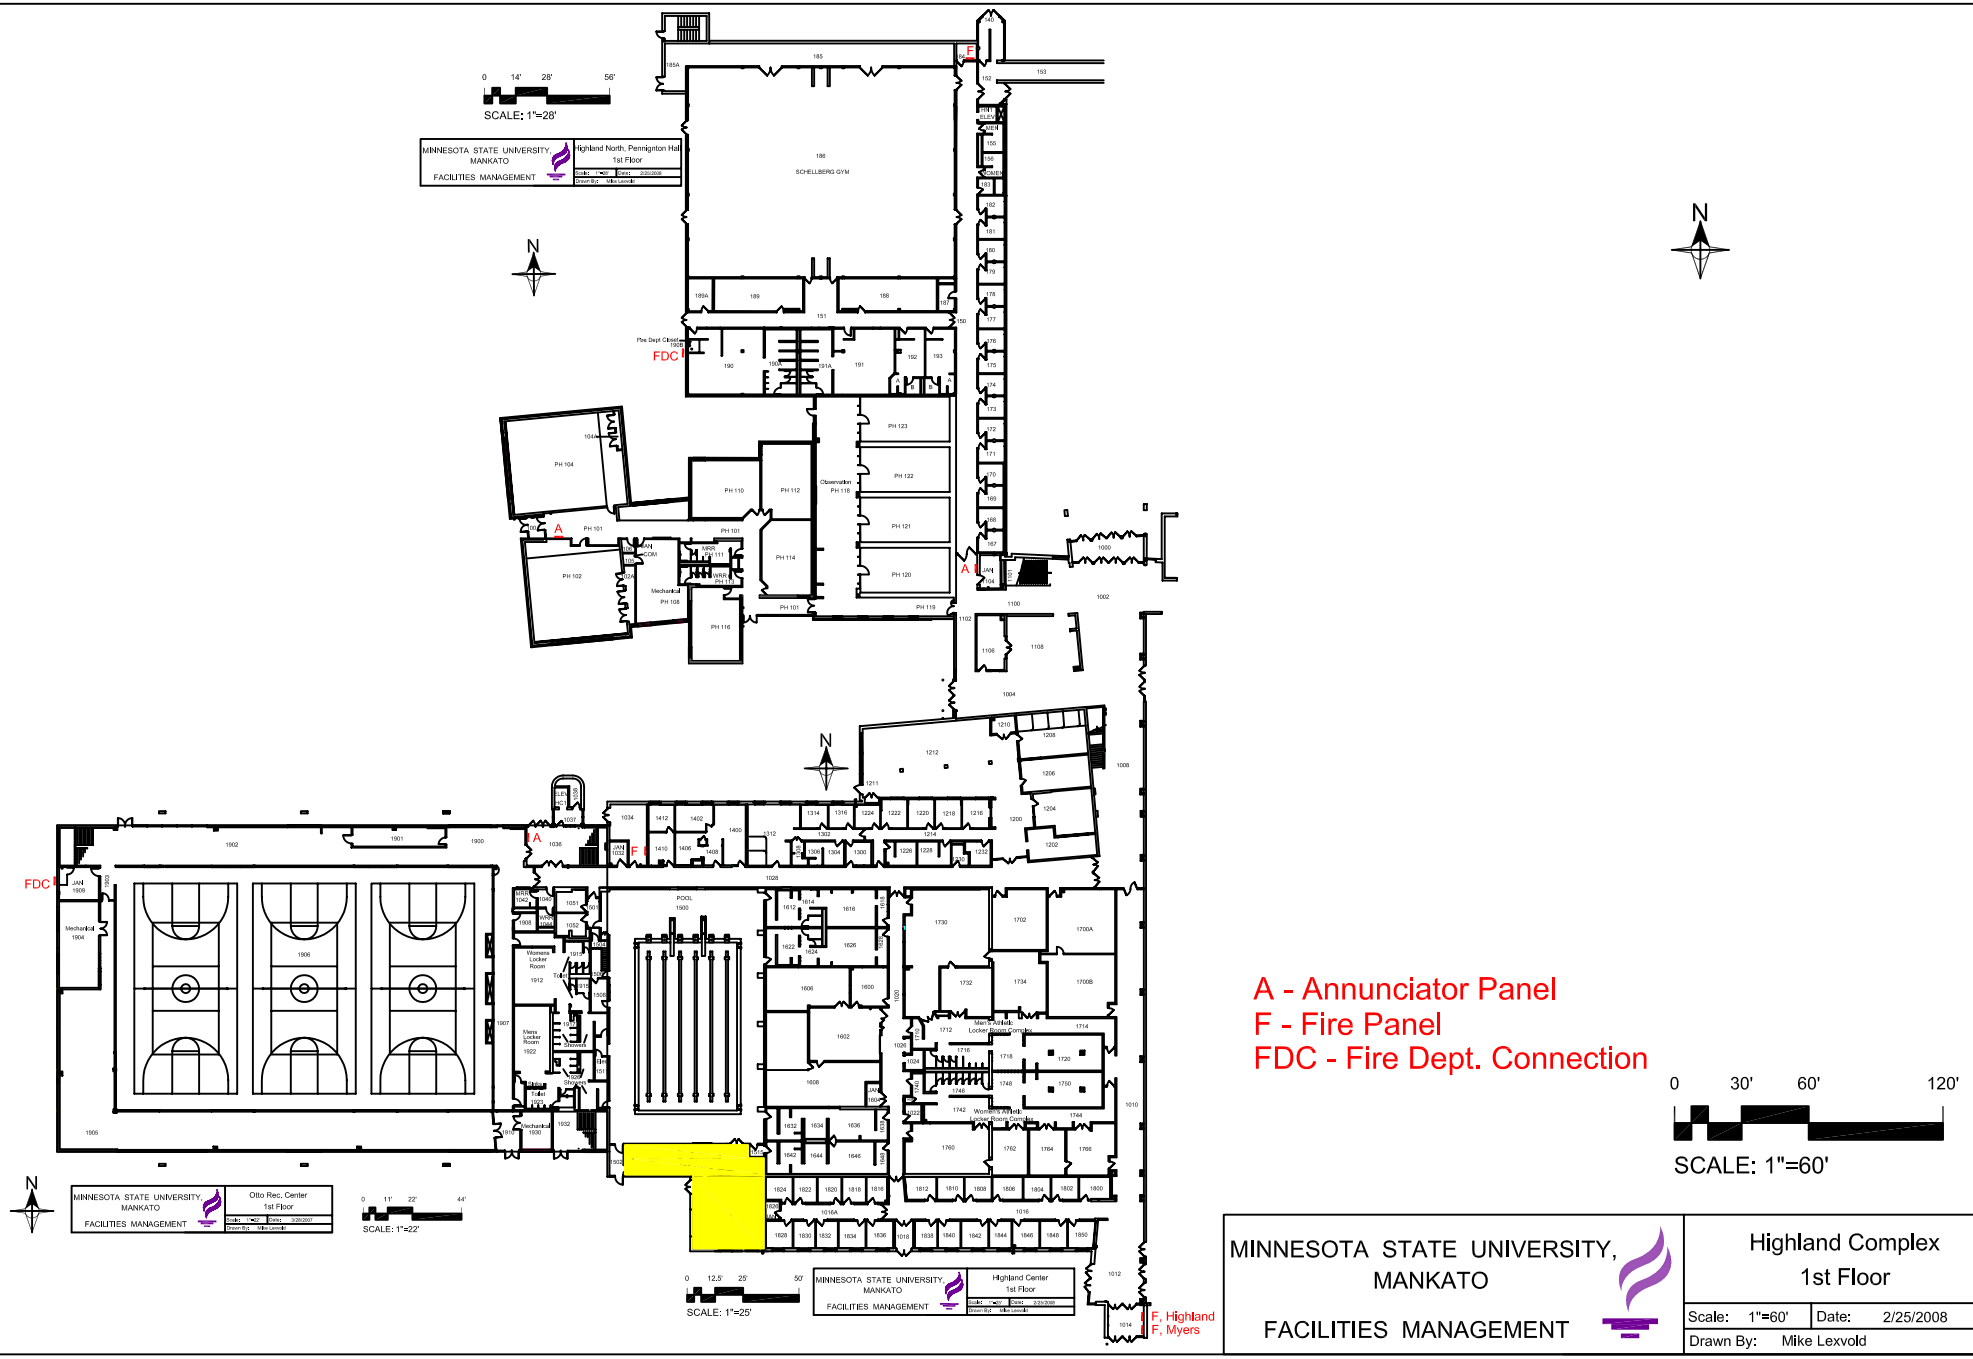
SCALE: 1"=28'
MINNESOTA STATE UNIVERSITY MANKATO
FACILITIES MANAGEMENT
Highland North, Pennington Hall
1st Floor
SCHELLBERG GYM
FDC
A
F
SCALE: 1"=22'
Otto Rec. Center
1st Floor
SCALE: 1"=25'
Highland Center
1st Floor
F, Highland
F, Myers
A - Annunciator Panel
F - Fire Panel
FDC - Fire Dept. Connection
0 30' 60' 120'
SCALE: 1"=60'
MINNESOTA STATE UNIVERSITY, MANKATO
FACILITIES MANAGEMENT
Highland Complex
1st Floor
Scale: 1"=60'
Date: 2/25/2008
Drawn By: Mike Lexvold