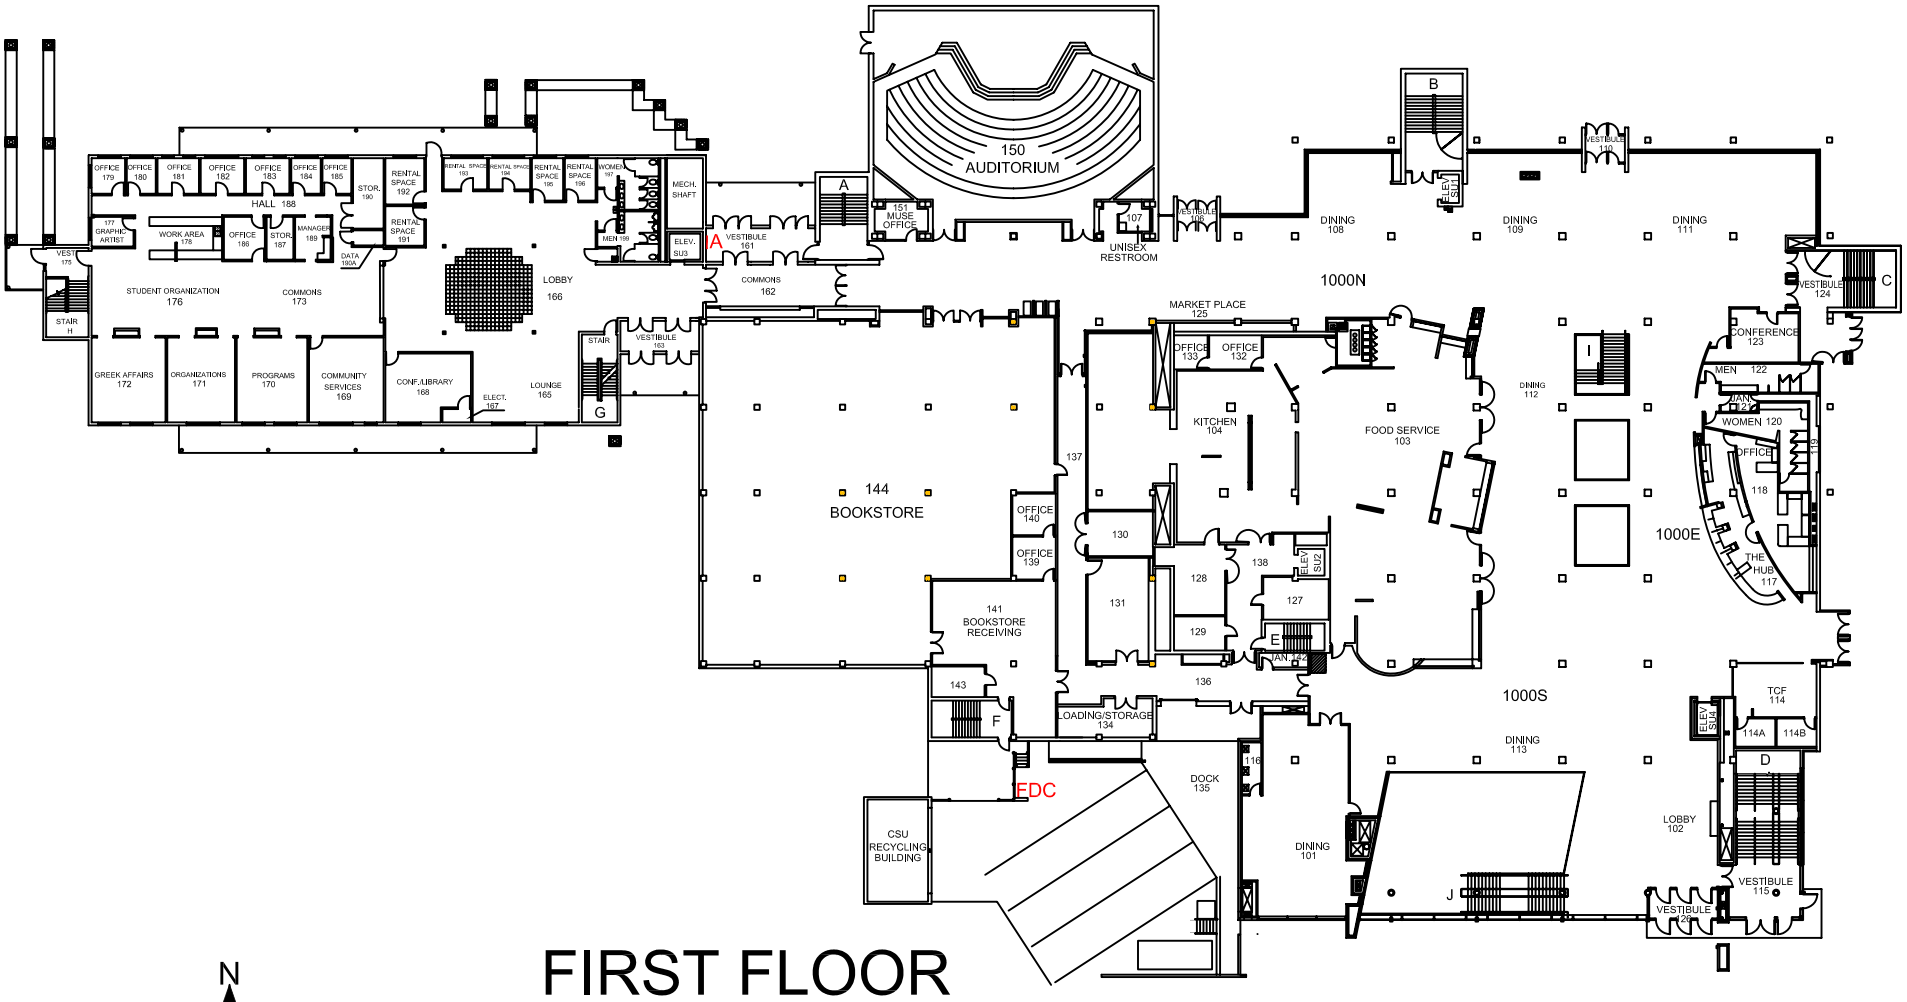

FIRST FLOOR

N

A - Annunciator Panel
F - Fire Panel
FDC - Fire Dept. Connetion

0 17.5' 35' 70'

SCALE: 1"=35'

MINNESOTA STATE UNIVERSITY, MANKATO FACILITIES MANAGEMENT	Centenial Student Union First Floor
	Scale: 1" = 35' Date: 12/5/2007
	Drawn By: Mike Lexvold