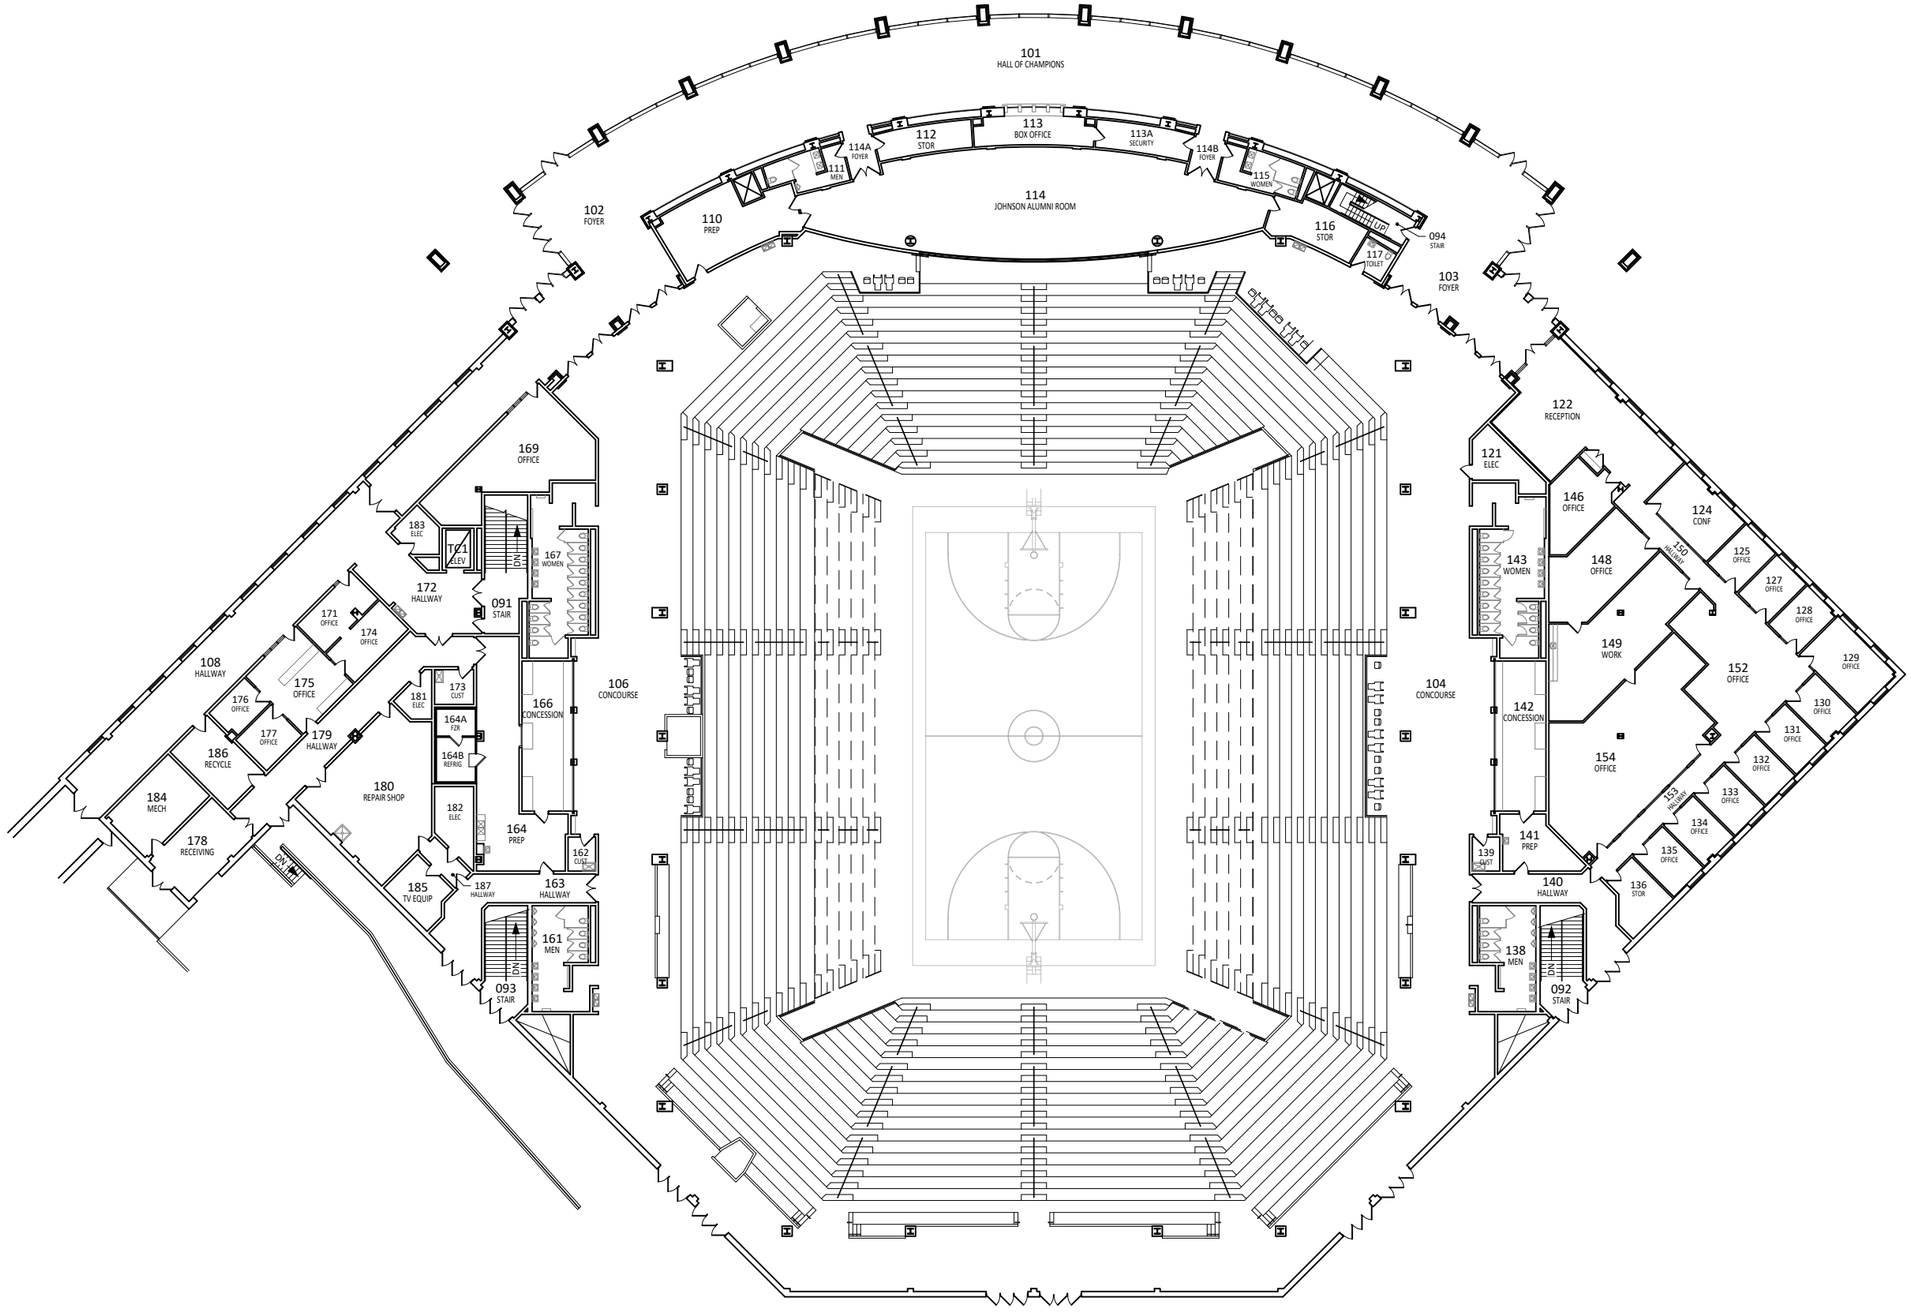

MINNESOTA STATE UNIVERSITY
MANKATO
PLANNING & CONSTRUCTION

TAYLOR CENTER
FIRST FLOOR (CONCOURSE)
FLOOR PLAN

DRAWN BY: G. BORCHERT October 2023

N:\Facilities Management\Planning And Construction\MSU Bldg Dwg\TC\TC BLDG.dwg, 10/3/2023 1:59 PM