JULIA A. SEARS
RESIDENCE COMMUNITY

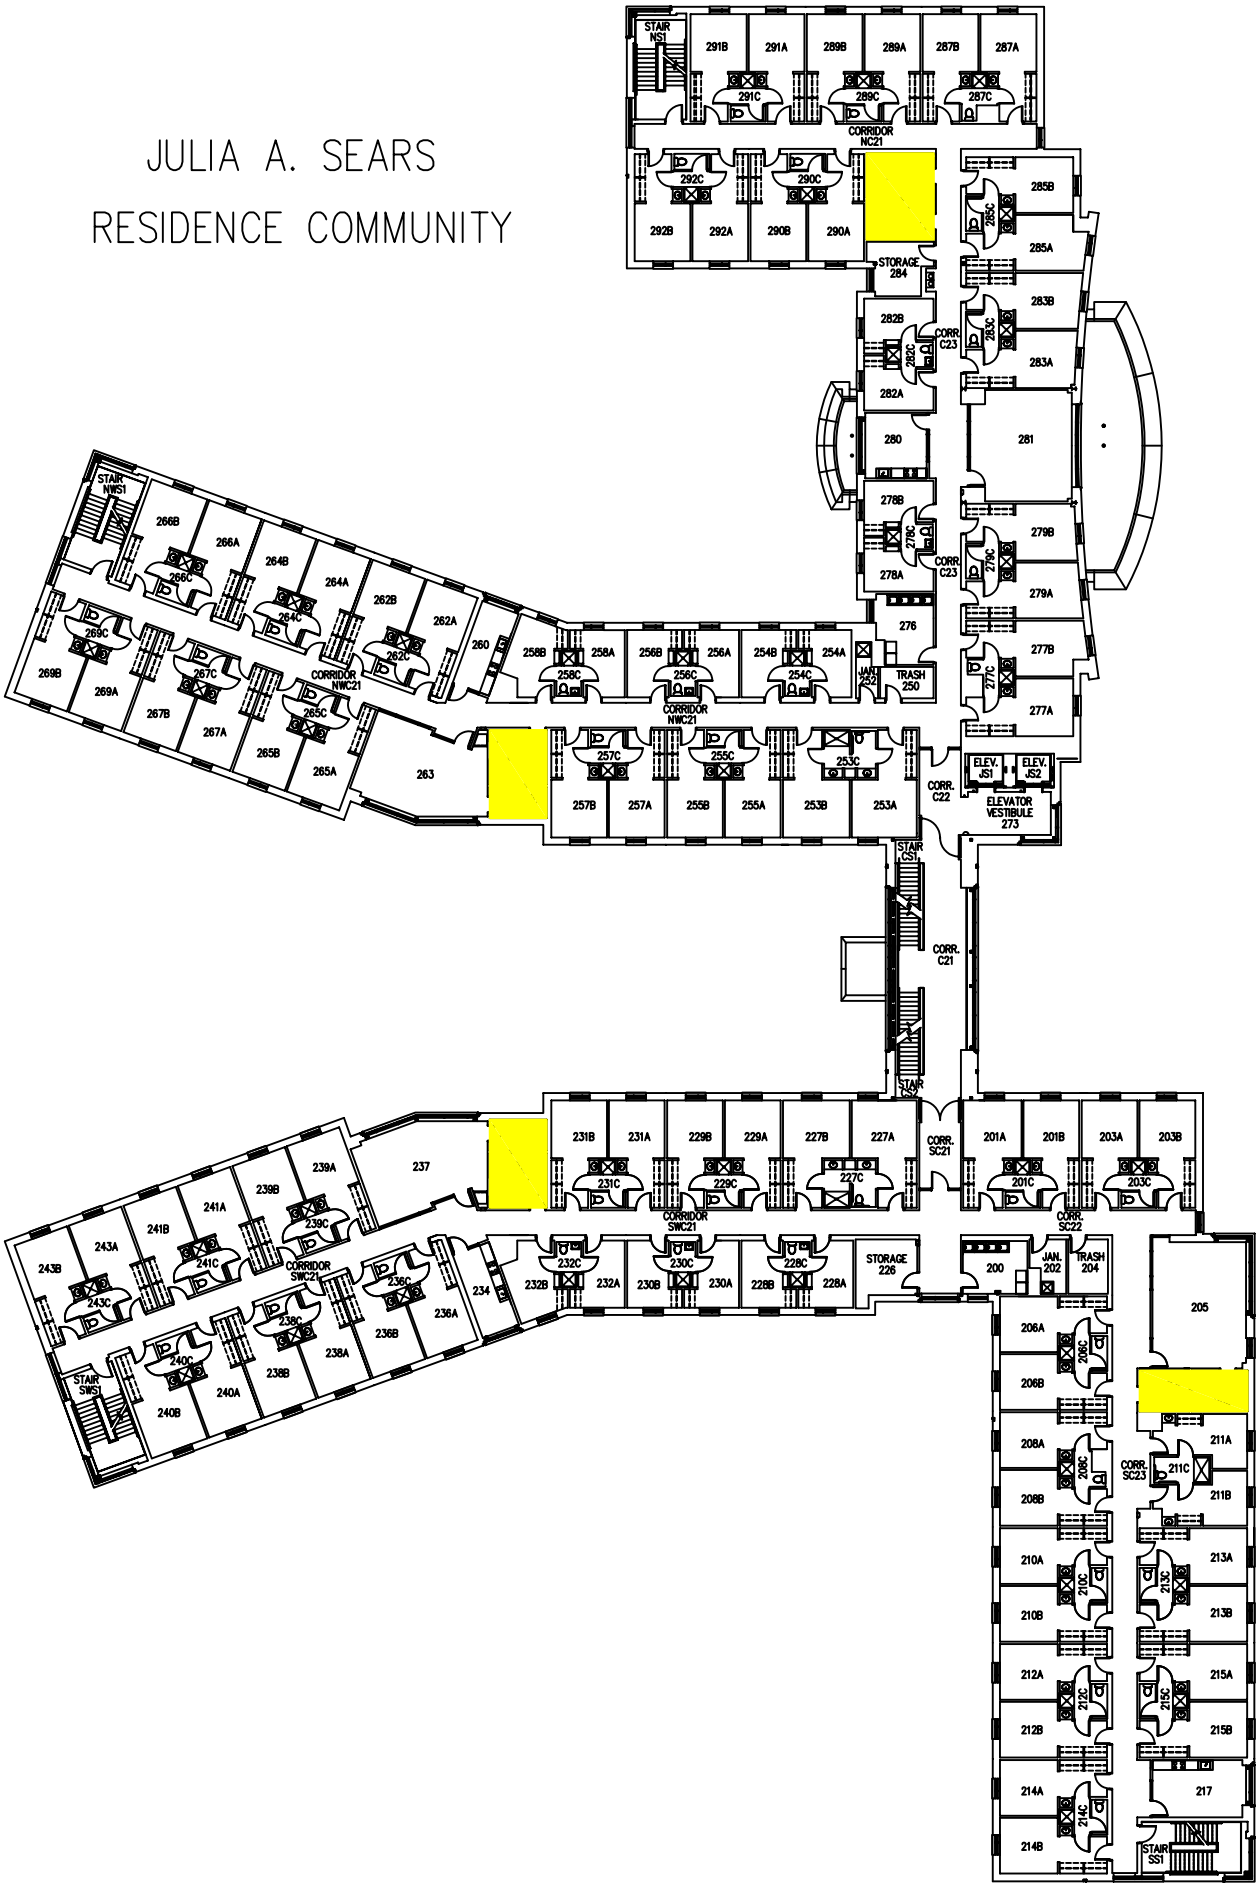

N

0 25' 50'

SCALE: 1" = 25'

MINNESOTA STATE UNIVERSITY, MANKATO

FACILITIES MANAGEMENT

Julia A. Sears
2nd Floor

Scale: 1"=25'	Date: 1/5/2009
Drawn By: Mike Lexvold	